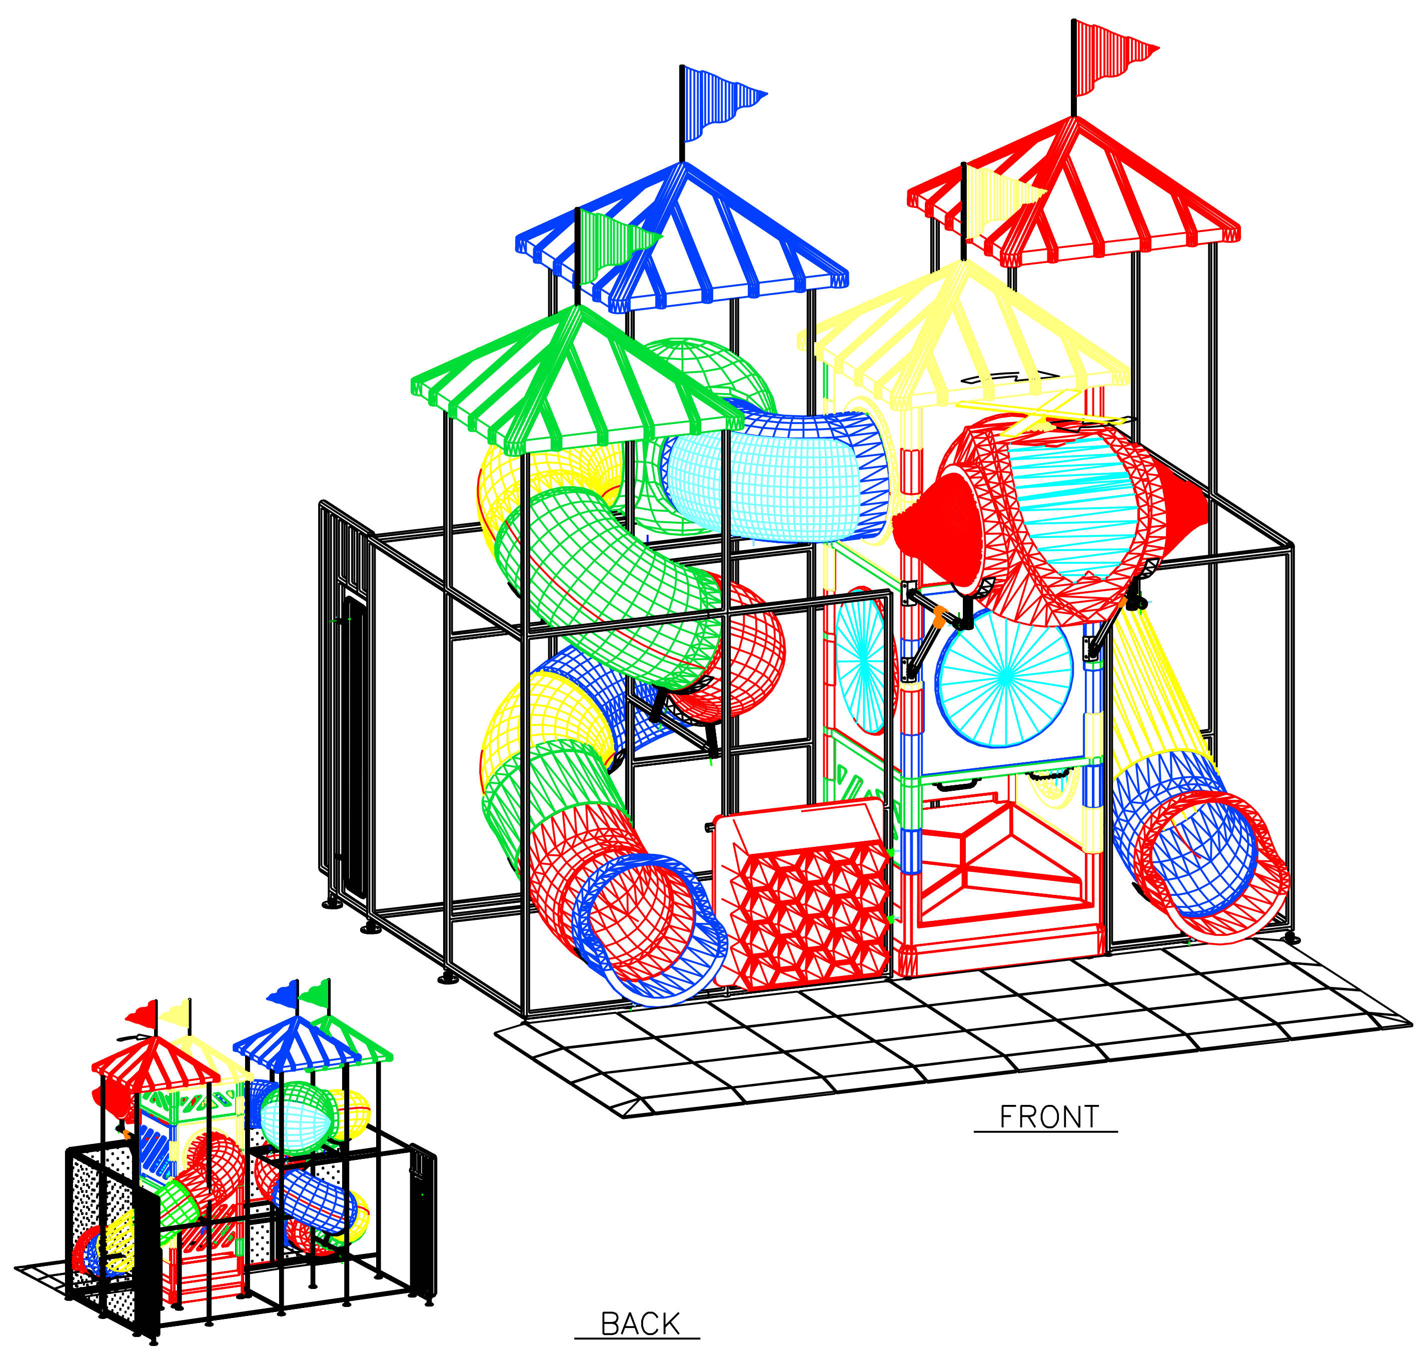

6 SCALE: NONE **PERSPECTIVE VIEWS**

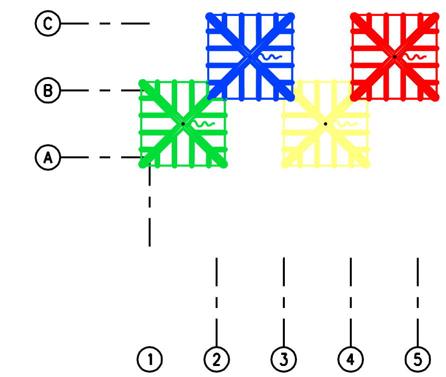

3 SCALE: 1/4" = 1' **THIRD LEVEL**

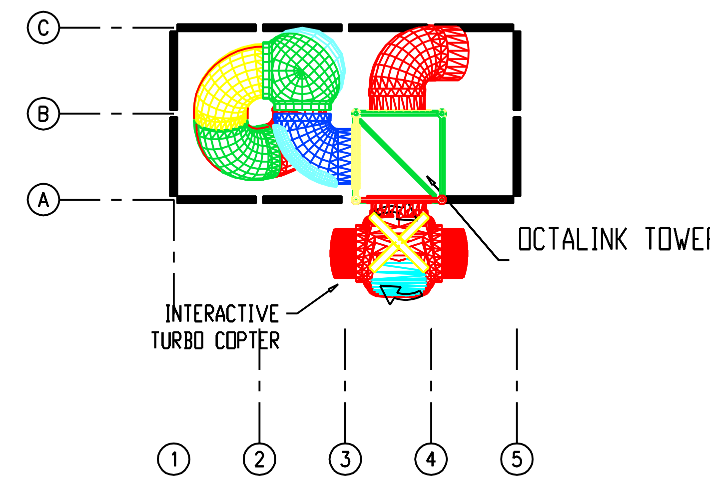

2 SCALE: 1/4" = 1' **SECOND LEVEL**

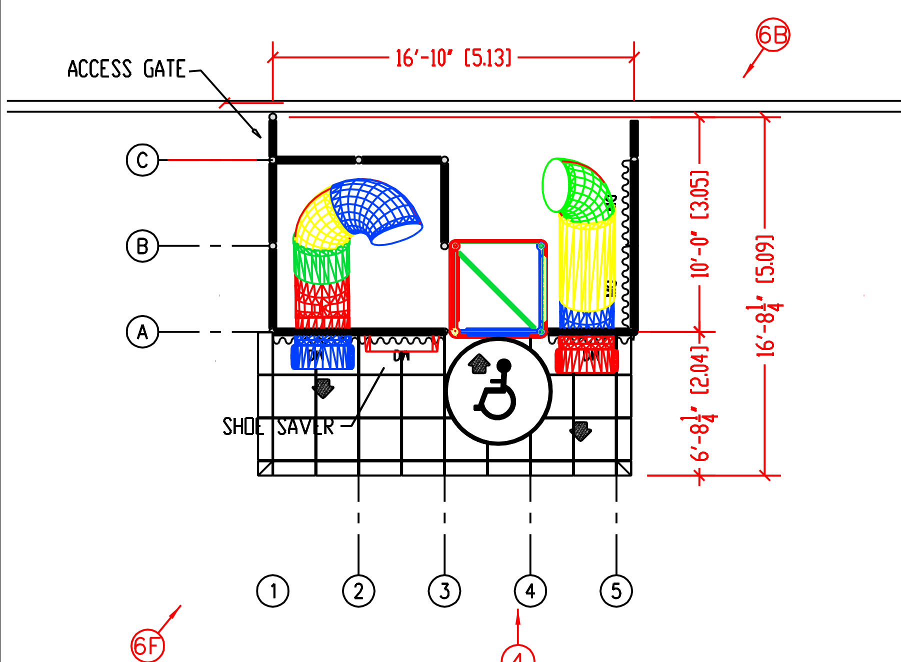

MEASUREMENTS TO BE VERIFIED BY CUSTOMER AND/OR ARCHITECT AND ANY DISCREPANCIES NOTED TO BE REVIEWED PRIOR TO PURCHASE: I.E. APPROVED AS DRAWN:

1 SCALE: 1/4" = 1' **FIRST LEVEL**

CONCRETE SHOULD BE RECESSED 2" INSIDE BLUE DASHED LINE FOR "POURED IN PLACE SURFACING".

NOTE:
RECESS SLAB FOR "POURED IN PLACE" SURFACING, ONLY. TILED SURFACES CANNOT BE RECESSED PER SPECIFICATIONS. STRONGLY RECOMMEND AREA DIRECTLY BENEATH PLAYGROUND SHOULD BE PAINTED OR TILED FOR INDOOR UNITS.

5 SCALE: 1/8" = 1' **SLAB DETAIL**

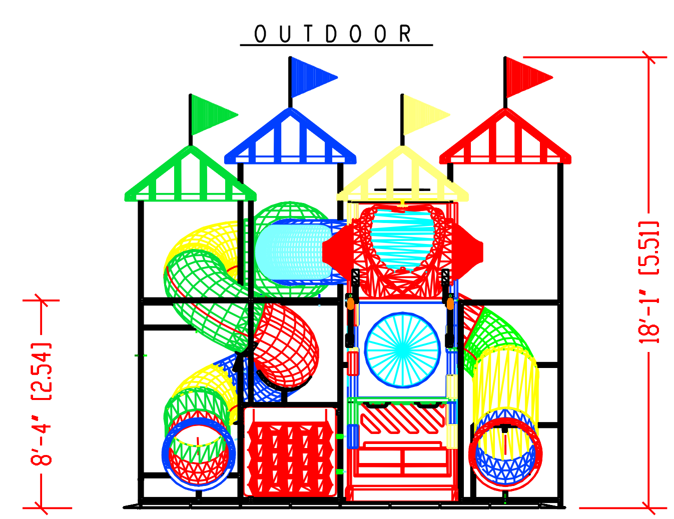

4 SCALE: NONE **FRONT VIEW**

NETWORK FILE: 6836-1.dwg/Shann

SUPERIOR INTERNATIONAL INDUSTRIES
1050 COLUMBIA DR. CARROLLTON,GA. 30117
1 800 327 8774

JUNIOR 300

DRAWN BY : S.MCGUIRE	R.S.M.:
PLAYSYSTEM:	INDOOR/OUTDOOR : INDOOR
VERT. FOAM: RED TUFFSKIN / HORIZ. FOAM: RED TUFFSKIN	CANOPY: N/A
COLOR SCHEME: CONFETTI	
UNIT SIZE:	
DATE : 09/18/2007	LEAD TIME: 1 = 1
REVISIONS:	

PLAYGROUND SITE PREPARATION

1) CONCRETE SLAB: A CLEAN SURFACE OF CONCRETE IS REQUIRED. SLAB TO BE 4" THICK WITH NO GREATER PITCH THAN 1/4" PER FOOT.
2) INDOOR/OUTDOOR PLAY AREAS: A 4'-7"x 4'-7" MINIMUM CLEAR ACCESS CORRIDOR TO PLAY GROUND AREA IS REQUIRED. FENCE SHOULD BE INSTALLED PRIOR TO PLAYGROUND DELIVERY. ALL AREAS TO BE CLEAN & COMPLETE PRIOR TO PLAYGROUND ARRIVING: FLOORING, PAINT, WALLPAPER, CEILING. ALL DOORS SHOULD OPEN OUT. CUSTOMER MUST HAVE A SECURE AREA FOR THE MATERIALS AND EQUIPMENT DURING THE INSTALLATION. CUSTOMER NEEDS TO PROVIDE ONSITE DUMSTER FOR DISPOSAL OF MATERIALS.
3) REMODELS: EXISTING DECKING, MATTING, CARPETING, ETC.... MUST BE REMOVED.
4) BUILDING CONTRACTOR: SHOULD CONTACT PLAYGROUND MANUFACTURER A.S.A.P. TO FACILITATE BETTER COORDINATION.
5) ALL SCHEDULE CHANGES MUST BE MADE 7 DAYS PRIOR TO INSTALLATION DATE.

This drawing contains proprietary information, is the property of Stainless Incorporated and may not be reproduced or distributed without the expressed written permission of Stainless Incorporated.

SHEET PLY1
1 OF 1

ERROR: syntaxerror
OFFENDING COMMAND: --nostringval--

STACK:

/Title
()
/Subject
(D:20090720093552-04’00’)
/ModDate
()
/Keywords
(PDFCreator Version 0.9.5)
/Creator
(D:20090720093552-04’00’)
/CreationDate
(Shannm)
/Author
-mark-